FilmL.A., Inc.
6255 W Sunset Blvd, 12th Floor
Hollywood, CA 90028
t: (213)977-8600 - f: (213)977-8601
www.filmla.com

Summary Information

Permit No: F00148783-A **Type of Permit:** FILMING **Release Date:** 02/27/2019

Production Company SERIAL PICTURES LLC

Insured Company Name SERIAL PICTURES LLC

Contact Phone No. 1 310-558-3667
Contact Phone No. 2
Fax
Address 3532 HAYDEN AVE
CULVER CITY, California 90232

Production Title LA

Type of Production Music Video

Producer Peter Sprause

Director Jonas Ackerlund

1st AD Andy Coffing

Production Manager Bonni Camen

FilmL.A. Coordinator Cody Penwell

Location Manager Bruce Boehner
Primary Phone Mobile - 213-925-5379
Secondary Phone

Location Assistant n/a n/a
Primary Phone Mobile - 213-925-5379
Secondary Phone

Fees

Posting 300	$69.00
Posting 600	$138.00
Notification Charge	$510.00
LA CITY LANE AND STREET CLOSURE FEE	$312.00
FILMLA NON-REFUNDABLE FILM PERMIT RIDER FEE	$109.00
LA CITY FIRE SAFETY OFFICER	$1,530.00

Total Permit Fee $2,668.00

Number of Locations 1

NOT A PERMIT

FilmL.A., Inc.
6255 W Sunset Blvd, 12th Floor
Hollywood, CA 90028
t: (213)977-8600 - f: (213)977-8601
www.filmla.com

Summary Information — Location

Permit Number	F00148783-A	**Location Manager**	Bruce Boehner
Production Company	SERIAL PICTURES LLC	Primary Phone	Mobile - 213-925-5379
Insured Company	SERIAL PICTURES LLC	Secondary Phone	
Production Title	LA		

Location Address	740 S. Broadway, Los Angeles, CA 90014
Location Type	Theater
Prep Dates	2/27/2019 - 2/27/2019 07:00 - 22:00 1 day
Film Dates	2/28/2019 - 3/1/2019 12:00 - 05:00 1 day
Strike Dates	3/1/2019 - 3/1/2019 05:00 - 13:00
Open or Closed to the Public	Open
Generic Conditions	*Certain service and personnel fees required by jurisdictional agencies are not collected by FilmL.A. Any such fees must be paid directly to the appropriate agency, and a separate invoice will be provided to the permittee. *LAFD UFSO: Company must contact FilmL.A. for extension of the Uniformed Fire Safety Officers' hours. During normal business hours, UFSO must also inform the LAFD Film desk of the extension. All closures impacting sidewalks must be implemented per WATCH manual, CA MUTCD TA-28 & TA-29 Community Survey Obtained Equipment staging and vehicles may park on one side of the street only. Must comply with attached conditions Must Maintain 5' Clearance on Sidewalks/Walkways Must maintain local/emergency access No cast or crew parking on area streets No interference with merchant activity. Notify LAPD Central Division (213) 486-6606 and comm. (213) 978-6552 1/2 hour prior to any gunfire, brandishing weapons, special effects or simulated emergency or criminal activity. Number of uniformed officers listed on the permit is a minimum requirement. Permittee remains responsible for deploying a sufficient number of uniformed officers to provide traffic and crowd control to ensure the safety of the film crew and the public. Traffic control must be done in accordance w/MUTCD Traffic Officers Required
Please see attached documents	8th St btwn Spring & Broadway NS Curb - Serial Pictures.pdf Broadway btwn 8th St & 730 S Broadway ES Curb - Serial Pictures.pdf U28097.pdf Downtown Filming Guildelines 2010.03.01.pdf

NOT A PERMIT

FilmL.A., Inc.
6255 W Sunset Blvd, 12th Floor
Hollywood, CA 90028
t: (213)977-8600 - f: (213)977-8601
www.filmla.com

Summary Information — Location

Permit Number	F00148783-A	**Location Manager**	Bruce Boehner
Production Company	SERIAL PICTURES LLC	Primary Phone	Mobile - 213-925-5379
Insured Company	SERIAL PICTURES LLC	Secondary Phone	
Production Title	LA		

Equipment on Location

Type	Quantity
5 or 10 ton trucks	5
Cast/Crew vehicles	150
Catering Truck	1
Condors	2
Cube Trucks	5
Generator	1
Motor Homes	3
Vans	4

Personnel on Location

Type	Quantity
Cast	10
Crew	90
Extras	120
LA City UFSO assigned	44601
Off-Duty/Retired LAPD Officer(s)	1

Filming Activities Equipment on sidewalk, in curb lane & across street; Exterior Dialogue; Exterior establishing shots; Exterior Performance and Playback; Interior and exterior dialogue; Interior Performance and Playback; filmingin rear alley - playback until 10PM in alley; talent on fire escape inalley ; night club scene; 1/4 load single shot gunfire interior only ; 1/4 load semi automatic gunfire interior only ; generator in alley ; small trucks/vans parked in alley maintaining fire lane at all times; GUNFIRE: 2/28-Noon - 10PM only (no overnight gunfire); condor in curblane with lights; interior squibs;

Special Effects: F/X Permit # U28097

Type	No. Times Per Day	No. Takes Per Take
Squibs	1	1

Description of F/X Scene: SIMULATE BULLET HITS ON 7 ACTORS / OBJECTS / BREAKING GLASS

- (6) Z16A
- (10) D60-1
- (20) D60-6
- (25) D80-1/2
- (20) D80-1
- (10) D80-2

*UFSO REQUIRED FOR FX.
**GENERAL PRECAUTION AGAINST FIRE/INJURY
**MAINTAIN AT LEAST THREE (3) FIRE EXTINGUISHERS (1-WATER/1-CO2)

Jurisdiction **Political:** Los Angeles City - **Police:** Los **Fire:** Los Angeles City

NOT A PERMIT

FilmL.A., Inc.
6255 W Sunset Blvd, 12th Floor
Hollywood, CA 90028
t: (213)977-8600 - f: (213)977-8601
www.filmla.com

Summary Information — Location

Permit Number	F00148783-A	**Location Manager**	Bruce Boehner
Production Company	SERIAL PICTURES LLC	Primary Phone	Mobile - 213-925-5379
Insured Company	SERIAL PICTURES LLC	Secondary Phone	
Production Title	LA		

	Council District 14	Angeles Police Department
Thomas Guide	**Page:** 634	**Grid:** E5

Approvals	LOS ANGELES CITY POLICE DEPARTMENT	Vincent Aguirre
	FILML.A. CLOSURES	Adrian Fayad
	LOS ANGELES CITY DEPARTMENT OF PUBLIC WORKS	Jessica Castro
	LOS ANGELES CITY FIRE DEPARTMENT - FILM UNIT	Kanisha Leonard

Coordinator Note UFSO REQUIRED:
2/28-3/1; 1200-0500 (OVERNIGHT)

Coordinator Note RIDER A RELEASES THE REMAINING LOCATION

Parking

Base Camp
Location Type : Filming Location

Crew Parking
Location Type : Other Location
805 S Spring St, Los Angeles, CA, 90015

Parking Notes
also 817 S Spring

Posting "No Parking" signs E/S BROADWAY FROM 8TH STREET NORTH TO 730 S BROADWAY

Approximate Footage 301 - 600 **Log Number** 233220

Date(s) 2/27/2019 to 3/1/2019 **Time(s)** 00:00 to 00:00

Posting "No Parking" signs W/S BROADWAY 100 FEET ACROSS THE STREET FROM 740 S BROADWAY

Approximate Footage 0 - 300 **Log Number** 233445

Date(s) 2/28/2019 to 2/28/2019 **Time(s)** 11:00 to 22:00

Lane / Full Closure N/S CURB LANE 8TH BETWEEN BROADWAY AND SPRING

Approximate Footage 0 - 300

Date(s) 2/28/2019 to 2/28/2019 **Time(s)** 11:00 to 05:00

NO PERMIT

FilmL.A., Inc.
6255 W Sunset Blvd, 12th Floor
Hollywood, CA 90028
t: (213)977-8600 - f: (213)977-8601
www.filmla.com

Summary Information — Location

Permit Number	F00148783-A	**Location Manager**	Bruce Boehner
Production Company	SERIAL PICTURES LLC	Primary Phone	Mobile - 213-925-5379
Insured Company	SERIAL PICTURES LLC	Secondary Phone	
Production Title	LA		

Lane / Full Closure E/S CURB LANE BROADWAY FROM 8TH STREET NORTH TO 730 S BROADWAY

Approximate Footage 0 - 300

Date(s) 2/27/2019 to 3/1/2019 **Time(s)** 07:00 to 05:00

NOT A PERMIT

Permit #F001487783-A

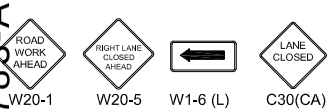

Ⓢ TRAFFIC SIGNAL

● TRAFFIC CONE

TYPE I W/ SIGN

FLASHING ARROW SIGN (FAS)

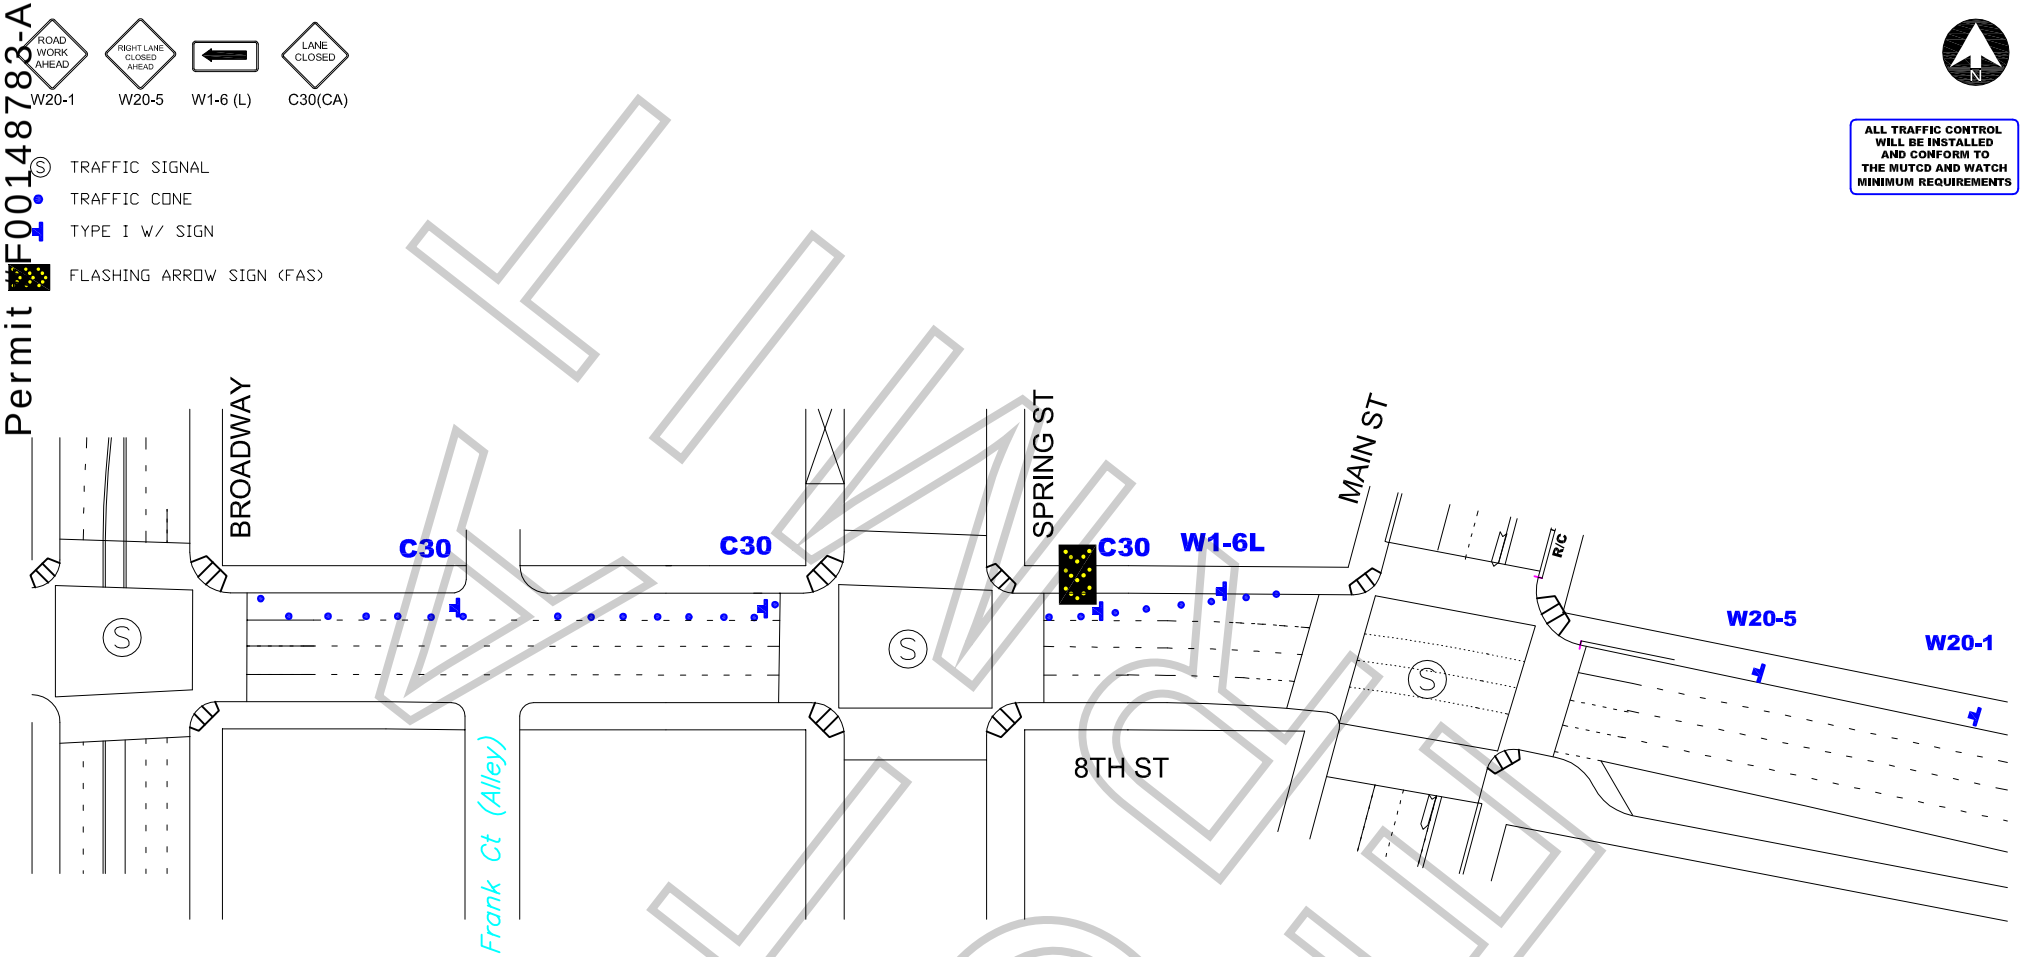

ALL TRAFFIC CONTROL WILL BE INSTALLED AND CONFORM TO THE MUTCD AND WATCH MINIMUM REQUIREMENTS

WORK ZONE TRAFFIC CONTROL PLAN GENERAL NOTES

1. DATE/TIME: 2-28-19 FROM 11:00 HOURS TO 17:00 HOURS.

2. ALL SIGNING, STRIPING, AND TRAFFIC CONTROL DEVICES SHALL CONFORM TO THE (CURRENT) STATE OF CALIFORNIA DEPARTMENT OF TRANSPORTATION (CALTRANS) STANDARD PLANS AND STANDARD SPECIFICATIONS, CALIFORNIA MUTCD, AND ANY ADDENDUMS THERETO, AND AS SHOWN ON THESE PLANS, SYMBOLS AND ABBREVIATIONS USED ARE SHOWN ON CALTRANS STANDARD PLANS.
3. THERE WILL BE NO INTERFERENCE WITH TRAFFIC SIGNALS OR CROSSWALKS.
4. CONES WILL BE 28" MINIMUM HEIGHT AND HAVE REFLECTORIZED SLEEVES FOR NIGHT WORK.
5. POLICE WILL DIRECT TRAFFIC IF NECESSARY.

TCP FOR:	SERIAL PICTURES: "LA MUSIC VIDEO"
LOCATION:	N/S CURB - 8TH ST FROM SPRING & BROADWAY CITY OF LOS ANGELES, CA
CONTACT:	JOHN WHEELER OFFICE# 818-347-9929
	JCL TRAFFIC SERVICES (213) 622-9775 C31-CA Lic # 805357
DATE / REVISIONS	DRAFTER: M. MENJIVAR SCALE: N.T.S. FILM LA: CP

FINAL COPY

Permit #F00148783-A

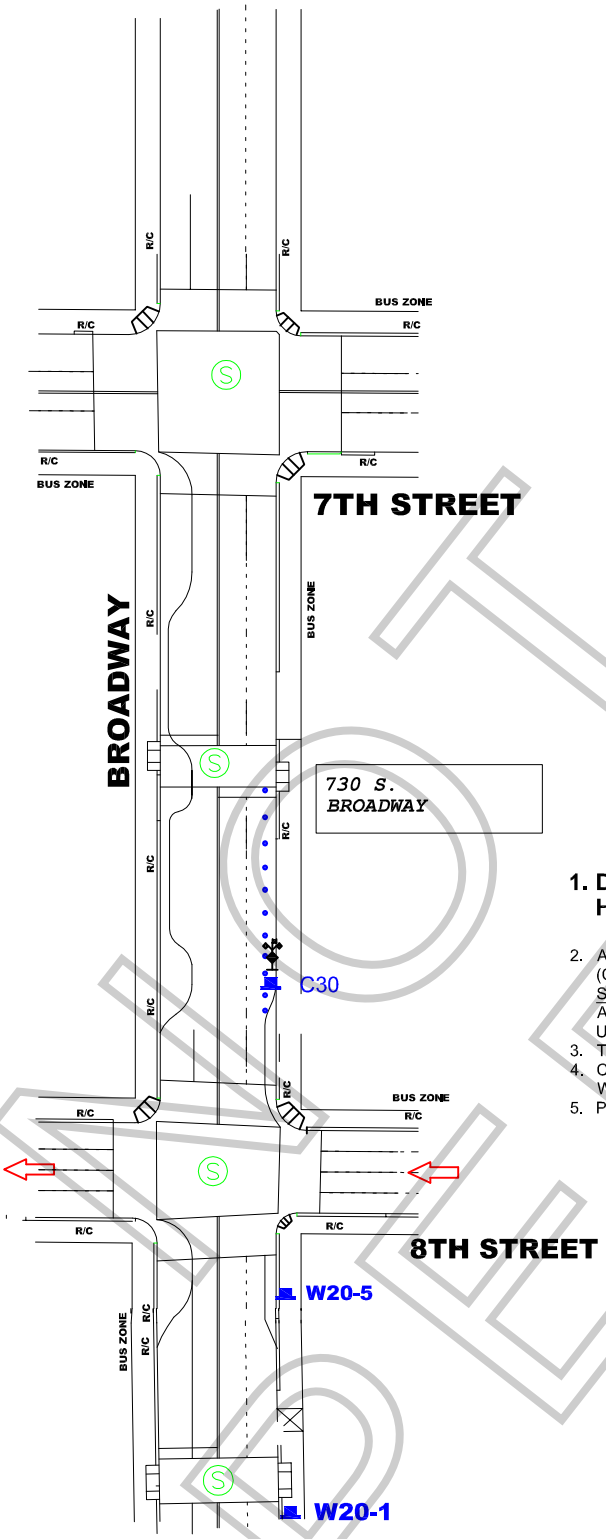

WORK ZONE TRAFFIC CONTROL PLAN GENERAL NOTES

1. **DATE/TIME: 2-27-19, 2-28-19, 3-1-19 FROM 07:00 HOURS TO 05:00 HOURS.**
2. ALL SIGNING, STRIPING, AND TRAFFIC CONTROL DEVICES SHALL CONFORM TO THE (CURRENT) STATE OF CALIFORNIA DEPARTMENT OF TRANSPORTATION (CALTRANS) STANDARD PLANS AND STANDARD SPECIFICATIONS , CALIFORNIA MUTCD , AND ANY ADDENDUMS THERETO, AND AS SHOWN ON THESE PLANS, SYMBOLS AND ABBREVIATIONS USED ARE SHOWN ON CALTRANS STANDARD PLANS.
3. THERE WILL BE NO INTERFERENCE WITH TRAFFIC SIGNALS OR CROSSWALKS.
4. CONES WILL BE 28" MINIMUM HEIGHT AND HAVE REFLECTORIZED SLEEVES FOR NIGHT WORK.
5. POLICE WILL DIRECT TRAFFIC IF NECESSARY.

NOT A PERMIT

TCP FOR: SERIAL PICTURES:
"LA MUSIC VIDEO"

LOCATION: E/S CURB - BROADWAY
8TH ST TO 730 S. BROADWAY
LOS ANGELES, CALIFORNIA

CONTACT:
JOHN WHEELER
PH# 818-347-9929

JCL TRAFFIC SERVICES
(213) 622-9775
C31-CA Lic # 805357

DATE | REVISIONS

DRAFTER: M. MENJIVAR
SCALE: N.T.S.
FILM LA: CP

F-315-U

LOS ANGELES FIRE DEPARTMENT

Permit #F00148783-A

Permit No: 28097

Date Issue 2/26/2019

SPECIAL PERMIT TO USE SPECIAL EFFECTS

State Lic N 3238.06

Name: o'connor ian | Address: 2447 san marco dr | Phone: (323) 467-5078

Company: | City: hollywood | Mobile:

Email: ian@oconnorfx.com | State: ca | Zip: 90068 | Fax:

2nd Operator: 2869.08 DARIN ONEILL

Production Title: LA | Production Company: SERIAL PICTURES

Location: 740 S. BROADWAY - (GLOBE THEATER)

PERMISSION IS HEREBY GRANTED TO SIMULATE:

SIMULATE BULLET HITS ON 7 ACTORS / OBJECTS / BREAKING GLASS

USING THE FOLLOWING SPECIAL EFFECTS MATERIAL:

6 - Z16A, 10 - D60-1, 20 - D60-6, 25 - D80-1/2, 20 - D80-1, 10 - D80-2,

UNDER THE FOLLOWING CONDITIONS:

UNDER THE DIRECT SUPERVISION OF o'connor ian, 3238.06 AND LAFD UFSO REQUIRED AND MUST BE PRESENT FOR HITS - FILMLA# 148783 (CODY PENWELL)

1. GENERAL PECAUTION AGAINST FIRE / INJURY.
2. MAINTAIN AT LEAST 3 FIRE EXTINGUISHERS (1-WATER / 1-CO2.

ADDITIONAL TERMS AND CONDITIONS

992.6 HSC RESPONSIBILITY. The Company representative shall provide to the authority having jurisdiction the name and license number of the special effects operator who shall have the authority, responsibility and be in charge of handling all Special Effects Material. The company representative shall also allocate sufficient time to the Special Effects Pyrotechnic Operator to prepare for the transportation, parking, storing, securing daily, discharging, disposing of, or otherwise handling of fireworks, pyrotechnic devices, or materials in a sane manner. Upon completion of firing, no unauthorized person shall be permitted access to the firing area until the licensed pyrotechnic operator has determined the area to be safe and secure.

NOTICE: The permittee and production company shall be advised that this permit in no way removes or modifies their responsibility to comply with any other applicable laws or ordinances, including those relating to excessive noise.

57.105.8 THE CHIEF SHALL HAVE THE POWER TO REVOKE OR SUSPEND ANY SPECIAL PERMIT UPON VIOLATION OF THE TERMS AND CONDITIONS IN ACCORDANCE WITH PROVISIONS OF SECTION 57.105.5 OF THE LOS ANGELES MUNICIPAL CODE.

SUBJECT TO FIELD INSPECTION

NO DEVIATION WITHOUT WRITTEN PERMISSION

TEMPORARY FROM

2/28/2019 TO **2/28/2019**

Fire Chief

By: RILES

Phone: 213 978-3670

NOT A PERMIT

SPECIAL CONDITIONS FOR LOCATION FILMING IN DOWNTOWN LOS ANGELES
(Standard Filming Requirements continue to apply where not superseded below)

1. DEFINITION OF TERMS

a. Downtown Los Angeles, for the purposes of these conditions, shall be defined as the area North to South from the 101 Freeway to the 10 Freeway; East to West from the Los Angeles River to the 110 Freeway.

b. The Downtown Los Angeles Neighborhood Council boundaries (**DLANC boundaries**), for the purpose of these conditions, shall be defined as bordered on the North and East at the 101 Freeway from the 110 Freeway east to Los Angeles Street, south to 4th Street, east to Alameda Street, south to 7th Street, east to the Los Angeles River; on the South by the 10 Freeway from the 110 Freeway to the Los Angeles River; on the West by 110 Freeway from the 10 Freeway to the 101 Freeway. (This area is the same area as defined above as Downtown Los Angeles, but excludes the Little Tokyo and Arts District neighborhoods.)

c. Residential buildings shall be defined as any building with legal residential occupants (mixed-use, adaptive reuse, artist-in-residence (A.I.R.), SROs, residential hotels, condominiums and apartment buildings). DLANC will maintain an accurate and contemporary listing of all residential buildings showing a 100-foot radius from each building so as to identify any areas both inside and outside of that radius.

d. The Broadway Entertainment District (aka Broadway Theatre District), for the purposes of these Conditions, shall be defined north to south as Broadway from 3rd Street to Olympic Boulevard, and east to west from Frank Court to Lindley Place (aka St. Vincent Alley Court), or the equivalent mid-block point to either of these alleys where the alley is not present, including any theater loading facilities, defined as any public or private surface parking lot, parking garage, public street or curb area adjacent to, or utilized by, a theater. If, in the future, the City adopts an ordinance with regulations governing filming in this area, such regulations shall supersede these Filming Conditions.

e. The Old Bank District residential overlay, for the purposes of these Conditions, shall be defined as the area bound by South Spring St., West 5th St., West 4th St., and Werdin Pl.

2. FILMING STANDARD HOURS AND DAYS

a. Filming activity, or any production-related activity including but not limited to activities such as base camps, catering, generators, etc., within the **DLANC boundaries** is restricted to the hours of 6:00 a.m. to 11:00 p.m. within a 100-foot radius of any residential building. Filming activity in the **Broadway Entertainment District** is restricted to the hours of 6:00 a.m. to Midnight within a 50-foot radius of any residential building. **Old Bank District** is restricted to the hours of 7:00 a.m. to 10:00 p.m. within a 100-foot radius of any residential building**.** No extension of the standard filming hours for

NOT A PERMIT

filming or any disruptive production-related activity shall be allowed until a signature survey has been properly submitted. Proof of signature surveys shall be made available to DLANC upon request.

b. No film permits may be issued along Main and Spring Streets from 2nd to 9th Streets, or on any block of 2nd through 9th Streets between Los Angeles and Spring during the Downtown Art Walk, currently held on the second Thursday of each month. Filming inside of private buildings or entirely on private property during this time is permitted so long as there are no external impacts.

c. No filming may be conducted in close proximity to major public events anywhere in Downtown Los Angeles as permitted by the LAPD, or identified with 30 days notice to the City's Designated Film Permit Contractor by DLANC. Film permits may be considered in light of major public events on a case-by-case basis so long as their issuance will not cause further disruption to Downtown businesses and residents during such events.

3. RESIDENTIAL AND MERCHANT PROTECTIONS IN THE DLANC BOUNDARIES

a. A film permit may include no more than 300 feet of curb lane per city block for the parking of film production vehicles, crew or equipment. Requests for additional amounts of curb lane shall require a signature survey. The **Broadway Entertainment District** is exempt from this restriction.

b. Production personnel (and equipment utilized by the production company) shall not block the sidewalk area in front of an open commercial business or a residential building, including residential patios, windows, doorways, or entryways, unless the production company has secured the permission of the merchant and/or property owner. Where the commercial business is one that is primarily open in the evening and nighttime hours, the production company, their cast and crew may not block the access to and signage of such establishment (as seen from the street), without permission of the merchant and/or property owner during the hours of operation of the business.

c. Customers, employees, residents, and guests of affected properties shall be allowed free ingress/egress to all buildings, merchants, and parking facilities. Arrangements shall be made to ensure access to deliveries, trash pickup, residential move-in/move-out, and vendor access to the properties/merchants during productions.

d. All commercial businesses must prominently post hours of operation and contact phone numbers, and residential buildings must have a designated contact person authorized to give permission. Special events held by commercial businesses, outside of normal business hours, must also be posted in advance, and production companies must provide full access and visibility during such events.

NOT A PERMIT

4. NOISE, FUMES, AND LIGHTING WITHIN THE DLANC BOUNDARIES

a. Generators, portable toilets or toilet vehicles, and outdoor food preparation using charcoal or gas grills must be a minimum of 50 feet (horizontally) from any residential window or entrance. If it is physically impossible for a generator to be a minimum of 50 feet from residential windows or entrances, the generator shall be placed as far away as possible and vented away from residential windows and entrances. However, under no circumstances shall a generator be placed directly underneath a residential window.

b. Film productions must focus lighting on the filming area only and make every effort to shield the lighting from adjacent properties, pedestrians, and patrons of commercial businesses at all times. Exceptional lighting (e.g., Musco and Bebee lighting) outside of regular filming hours shall not be allowed without a signature survey of the affected merchants and/or property owners. **Signature survey shall be required for Exceptional lighting within the Old Bank District between the hours of 6:00 p.m. and 6:00 a.m.** Under no circumstances shall lighting be directed onto oncoming traffic.

c. Film production companies are required to completely remove all trash, food, and cardboard boxes, etc. from the general vicinity at the end of each filming day. Film production companies will be held responsible for the actions of catering companies they employ to provide food for the cast and crew.

5. SPECIAL REQUESTS AND EXCEPTIONS REVIEW AND NOTIFICATION WITHIN THE DLANC BOUNDARIES

a. Helicopters shall not be granted permits for landing at non-certified helipads before and after approved filming hours. All aerial filming productions must provide upon request a copy of an approved FAA Form 7711-2, or other official waiver, along with a copy of the briefing on the flight operations for all participating persons or property.

b. No film permit shall be construed as a waiver of 14 CFR § 91.119, 14 CFR § 91.515(a) or 14 CFR § 91.303(e), dictating federal flight altitude regulations, for purposes of non-participating persons or property (see attachment).

c. Notification beyond the standard 500-foot radius will be made to affected residents and merchants for high impact activity that is likely to cause interference with adjacent properties of people such as car chases, simulated gun fire, explosions, screams for help and other loud noises, helicopter activity, road closures or other such exceptional activities that might cause a police response to the filming location. High impact filming activity must be preceded by notifications at least two days in advance. The City's Designated Film Permit Contractor or the production company shall consult a designated DLANC representative when an applicant requests a permit for high impact filming activity with less than two days notice.

d. Due to the location of building air intake systems on Lower Grand Avenue, no special effects, including smoke, steam or fog, may occur in that area without first obtaining

NOT A PERMIT

clearance from the appropriate building contacts and maintenance engineers. Contact must be made at least 48 hours prior to the proposed effect(s).

6. FILMING-RELATED CONGESTION WITHIN THE DLANC BOUNDARIES

a. The City's Designated Film Permit Contractor will ensure that the impact from filming at recurrently used locations is minimized to the affected residents and businesses.

b. In rush hour restricted lanes, as designated by LADOT, no Intermittent Traffic Control (ITC) shall be permitted during Rush Hours (7:00 a.m. – 9:00 a.m. and 4:00 p.m. – 7:00 p.m., Monday through Friday). No simultaneous closures or ITC of both the Second and Third Street Tunnels will be permitted.

c. Production companies shall request the posting of "no parking" signs, lane or street closures with LADOT for the day(s) that they are "on site" only. When closures are not necessary for the day(s) requested, production companies shall report the changes to the City's Designated Film Permit Contractor, who shall notify LADOT, who must revise and/or remove parking signs, as necessary.

d. Production companies must provide adequate detour and directional signage when street closures are in place, conforming to current LADOT standards and practices. Detour routes must accommodate large, semi and tractor trailer trucks and public transit vehicles.

7. ENFORCEMENT OF CONDITIONS

a. In accordance with the terms of their work permit issued from LAPD, off-duty or retired police officers must, upon reporting to a work site, review and ensure compliance with conditions outlined on the filming permit. Officers shall ensure compliance with arrival and departure time, and shall not allow any activity or conduct that is in violation of local or state law, nor allow any filming condition that is not authorized by the permit. Variations from the requirements of the permit are not allowed unless approved by an authorized representative of the City's Designated Film Permit Contractor.

NOT A PERMIT